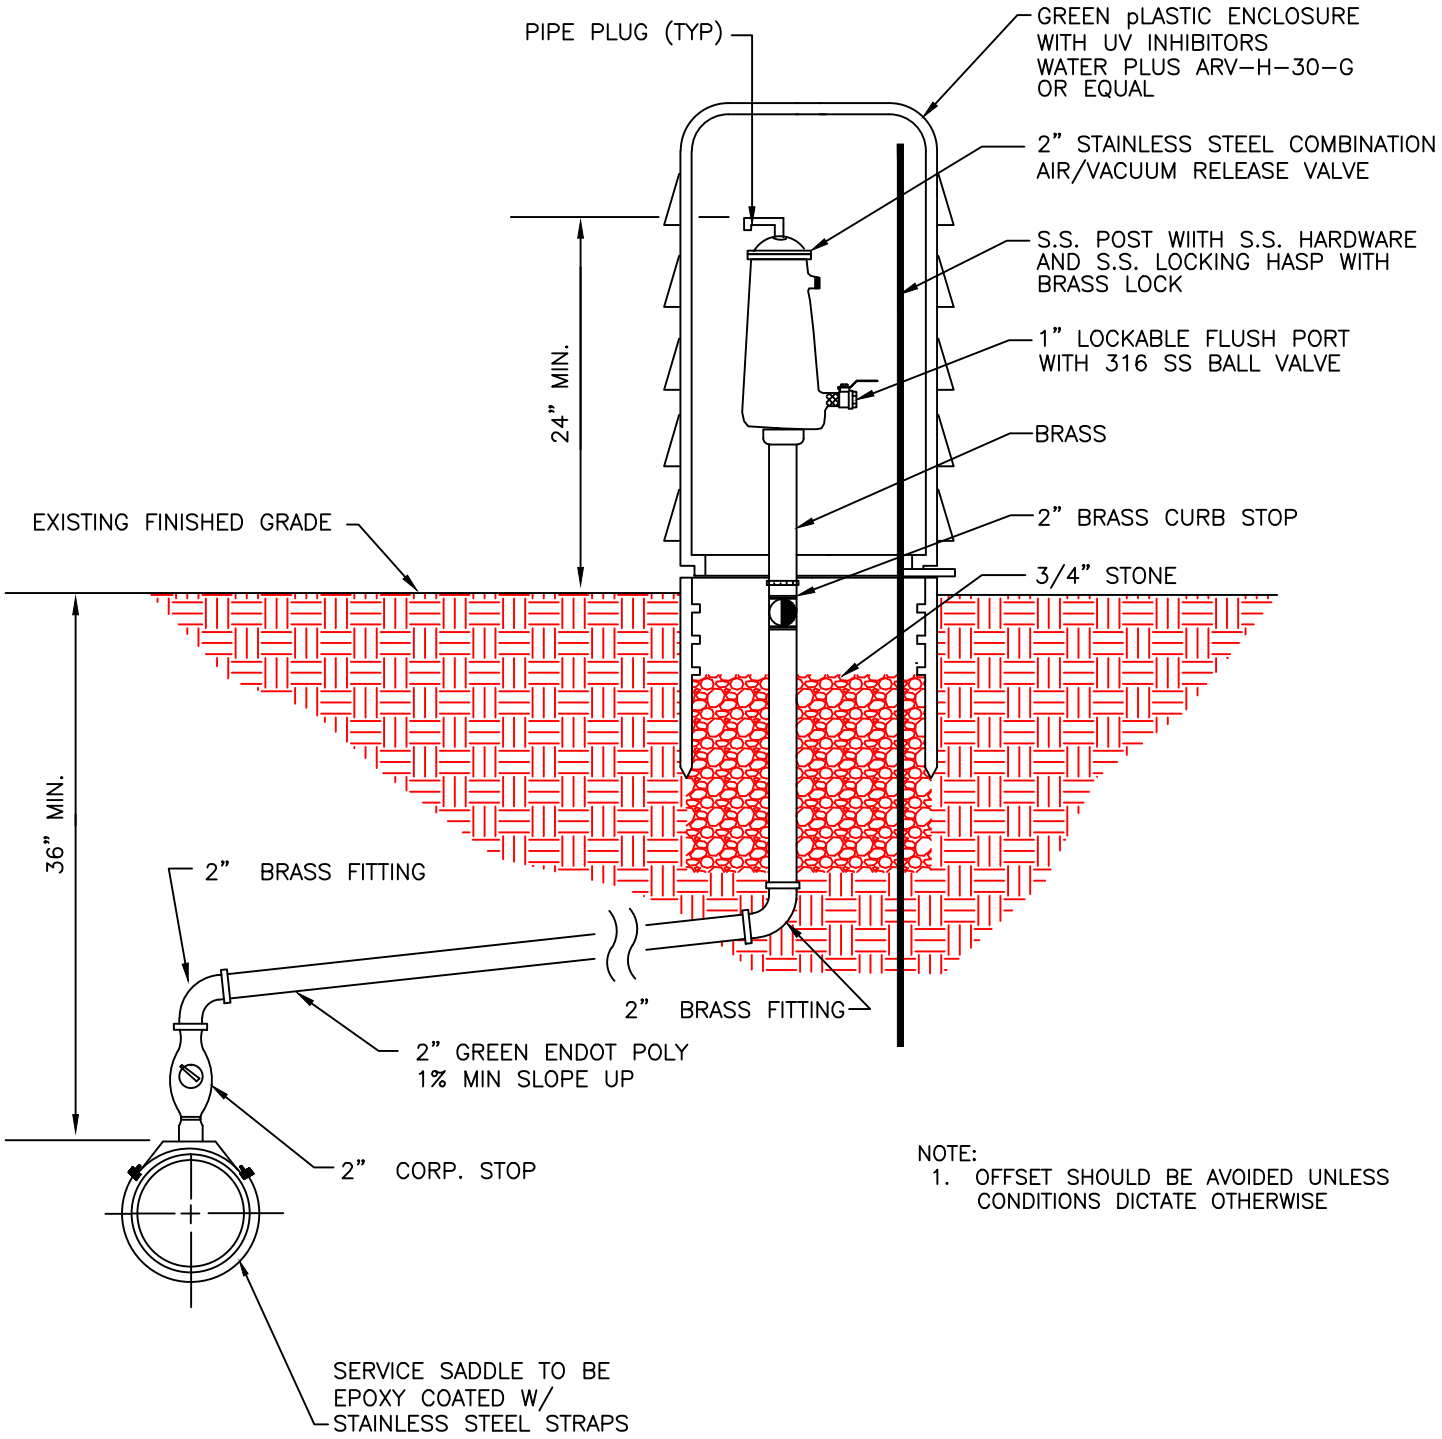

NOTE:
1. OFFSET SHOULD BE AVOIDED UNLESS CONDITIONS DICTATE OTHERWISE

ABOVE GROUND WASTEWATER COMBINATION AIR/VACUUM RELEASE VALVE

SEM. CO. OCT 2012
301